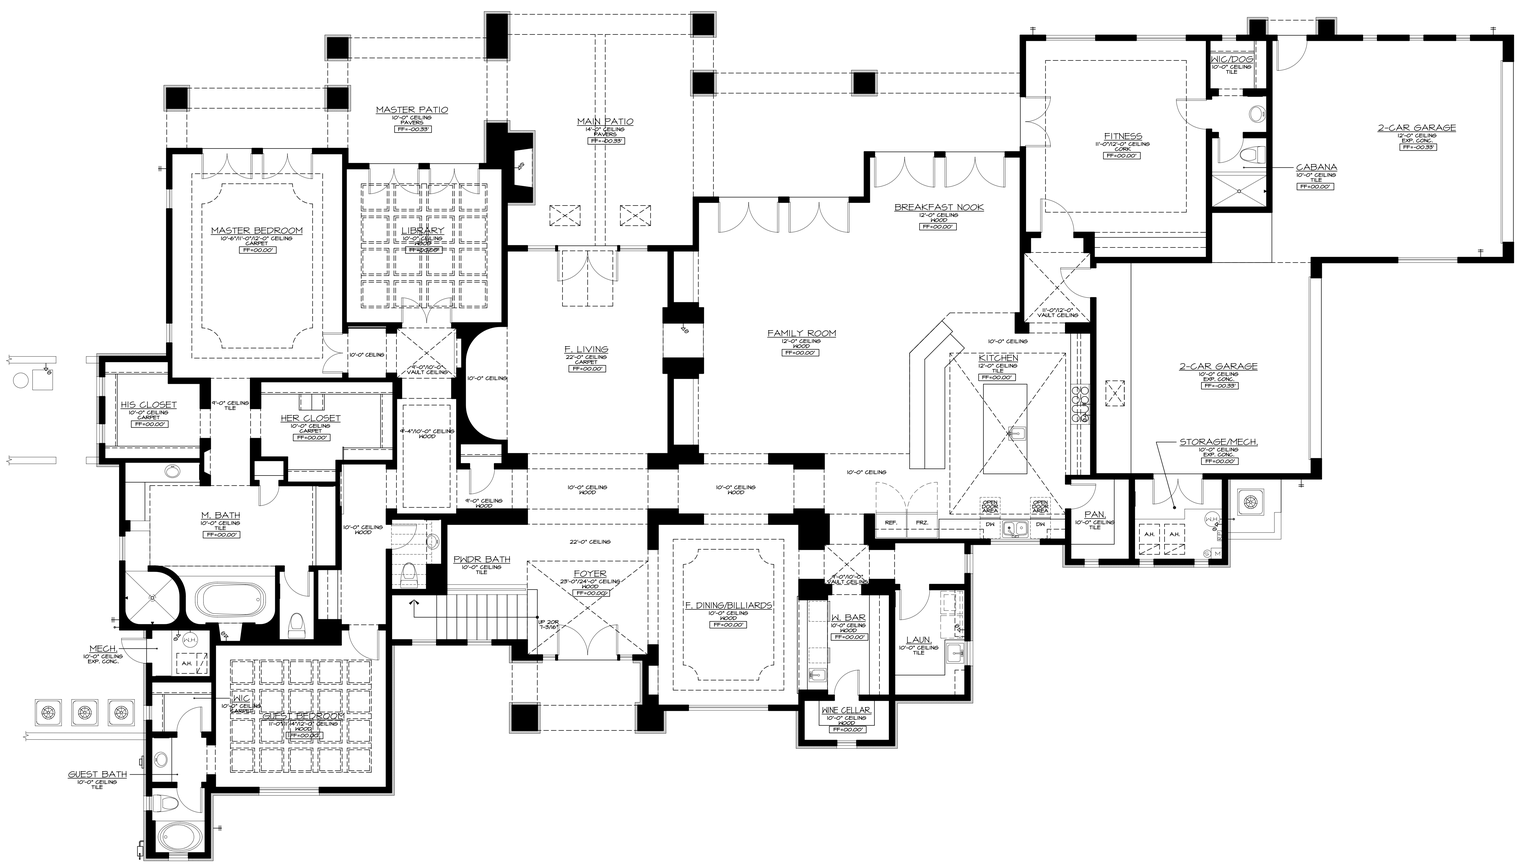
MASTER PATIO
10'-0" CEILING
PAVERS
FF=00.33'
MAIN PATIO
14'-0" CEILING
P.C. CONC.
FF=00.33'
MASTER BEDROOM
10'-6"11'-0"12'-0" CEILING
CARPET
FF=00.00'
LIBRARY
10'-0" CEILING
CARPET
FF=00.00'
10'-0" CEILING
12'-0"12'-0"
VAULT CEILING
10'-0" CEILING
HIS CLOSET
10'-0" CEILING
CARPET
FF=00.00'
4'-0" CEILING
TILE
HER CLOSET
10'-0" CEILING
CARPET
FF=00.00'
4'-4"10'-0" CEILING
WOOD
M. BATH
10'-0" CEILING
TILE
FF=00.00'
10'-0" CEILING
WOOD
MECH.
10'-0" CEILING
EXP. CONC.
A.H.
KIT.
10'-0" CEILING
PARKING
GUEST BATH
10'-0" CEILING
TILE
F. LIVING
22'-0" CEILING
CARPET
FF=00.00'
10'-0" CEILING
WOOD
4'-0" CEILING
WOOD
PWDR. BATH
10'-0" CEILING
TILE
22'-0" CEILING
FOYER
23'-0"24'-0" CEILING
WOOD
FF=00.00'
BREAKFAST NOOK
12'-0" CEILING
WOOD
FF=00.00'
FAMILY ROOM
12'-0" CEILING
WOOD
FF=00.00'
10'-0" CEILING
WOOD
F. DINING/BILLIARDS
10'-0" CEILING
WOOD
FF=00.00'
FITNESS
11'-0"12'-0" CEILING
CARPET
FF=00.00'
PNL/DOG
10'-0" CEILING
TILE
CABANA
10'-0" CEILING
TILE
FF=00.00'
2'-0"12'-0"
VAULT CEILING
10'-0" CEILING
KITCHEN
12'-0" CEILING
TILE
FF=00.00'
10'-0" CEILING
REF.
FRZ.
OPEN COOK AREA
DW
DW
OPEN COOK AREA
W. BAR
10'-0" CEILING
WOOD
FF=00.00'
WINE CELLAR
10'-0" CEILING
TILE
FF=00.00'
LAUN.
10'-0" CEILING
TILE
PAN.
10'-0" CEILING
TILE
2-CAR GARAGE
12'-0" CEILING
EXP. CONC.
FF=00.33'
2-CAR GARAGE
10'-0" CEILING
EXP. CONC.
FF=00.33'
STORAGE/MECH.
10'-0" CEILING
EXP. CONC.
FF=00.00'
A.H.
A.H.
A.H.

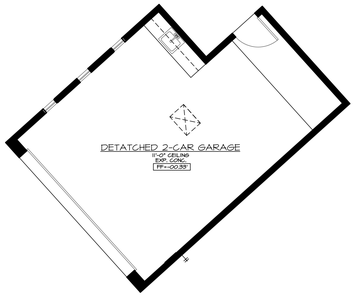
DETATCHED 2-CAR GARAGE
12'-0" CEILING
EXP. CONC.
FF=00.33'